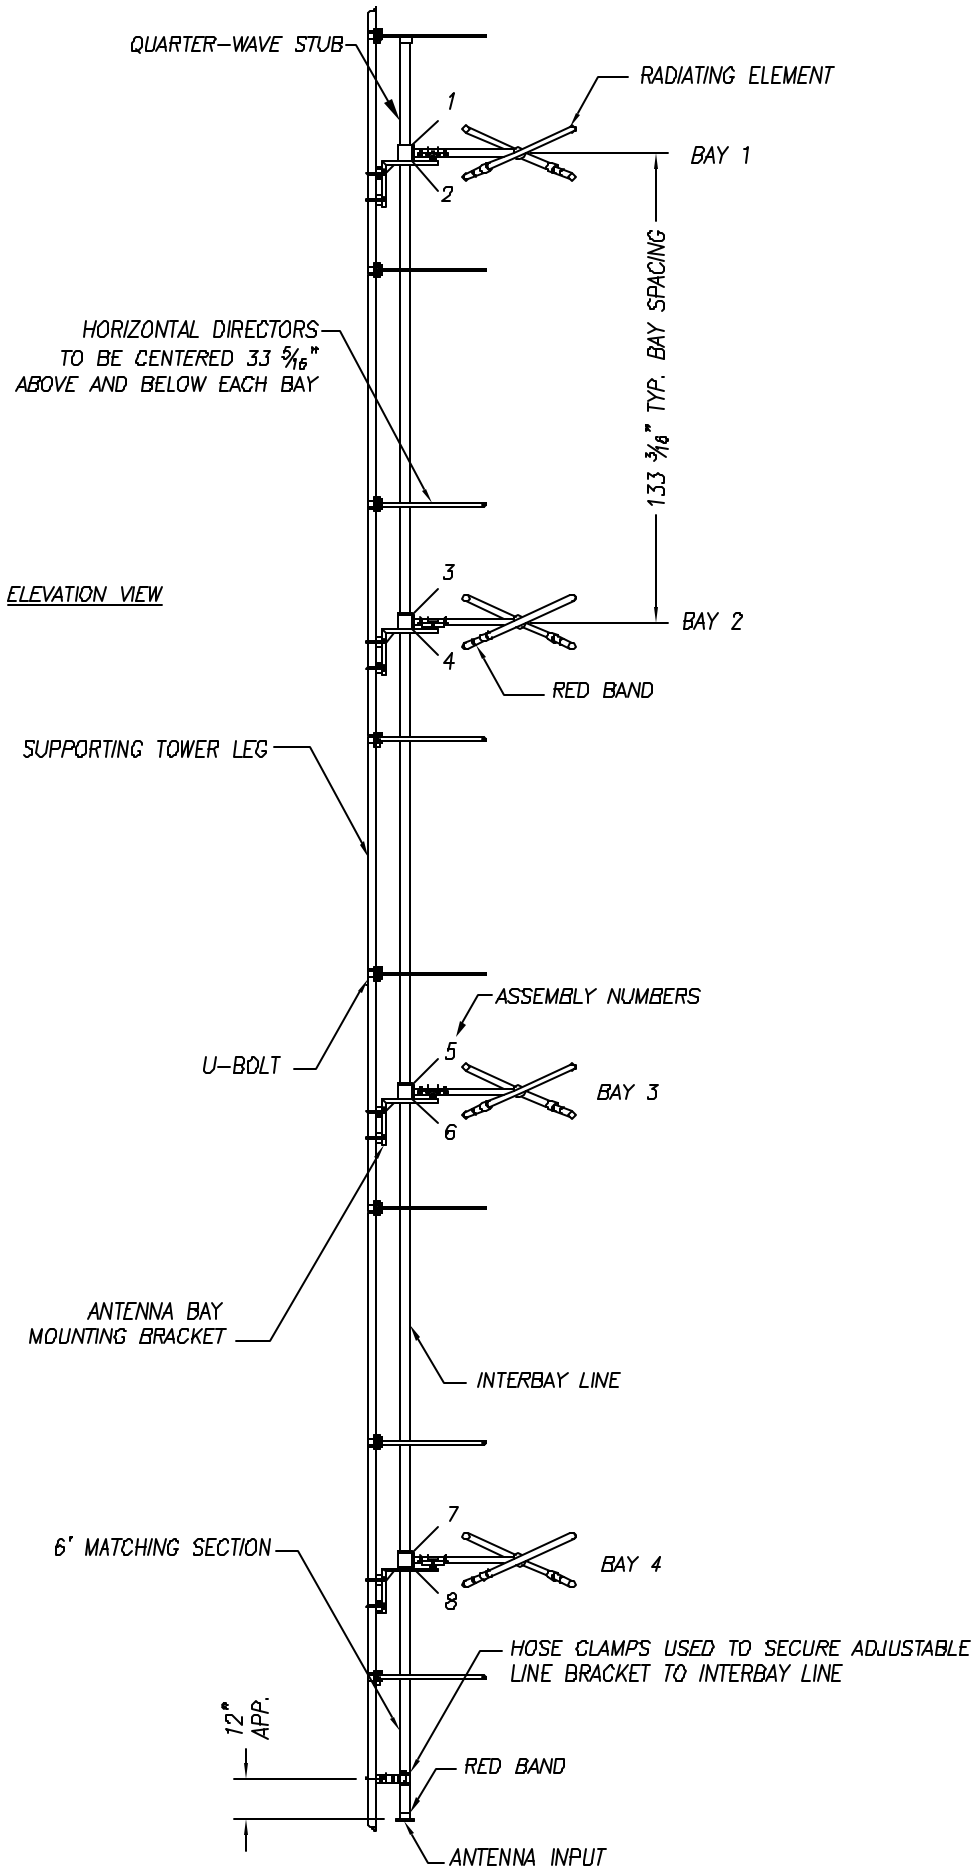

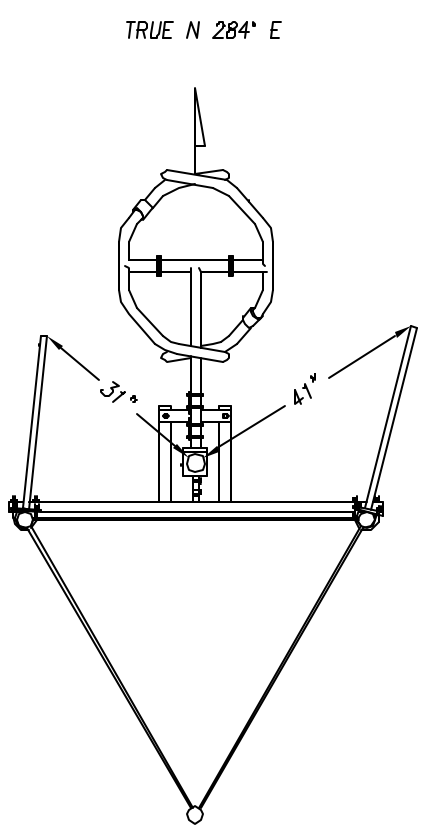

HORIZONTAL DIRECTOR LOCATIONS

TOP VIEW

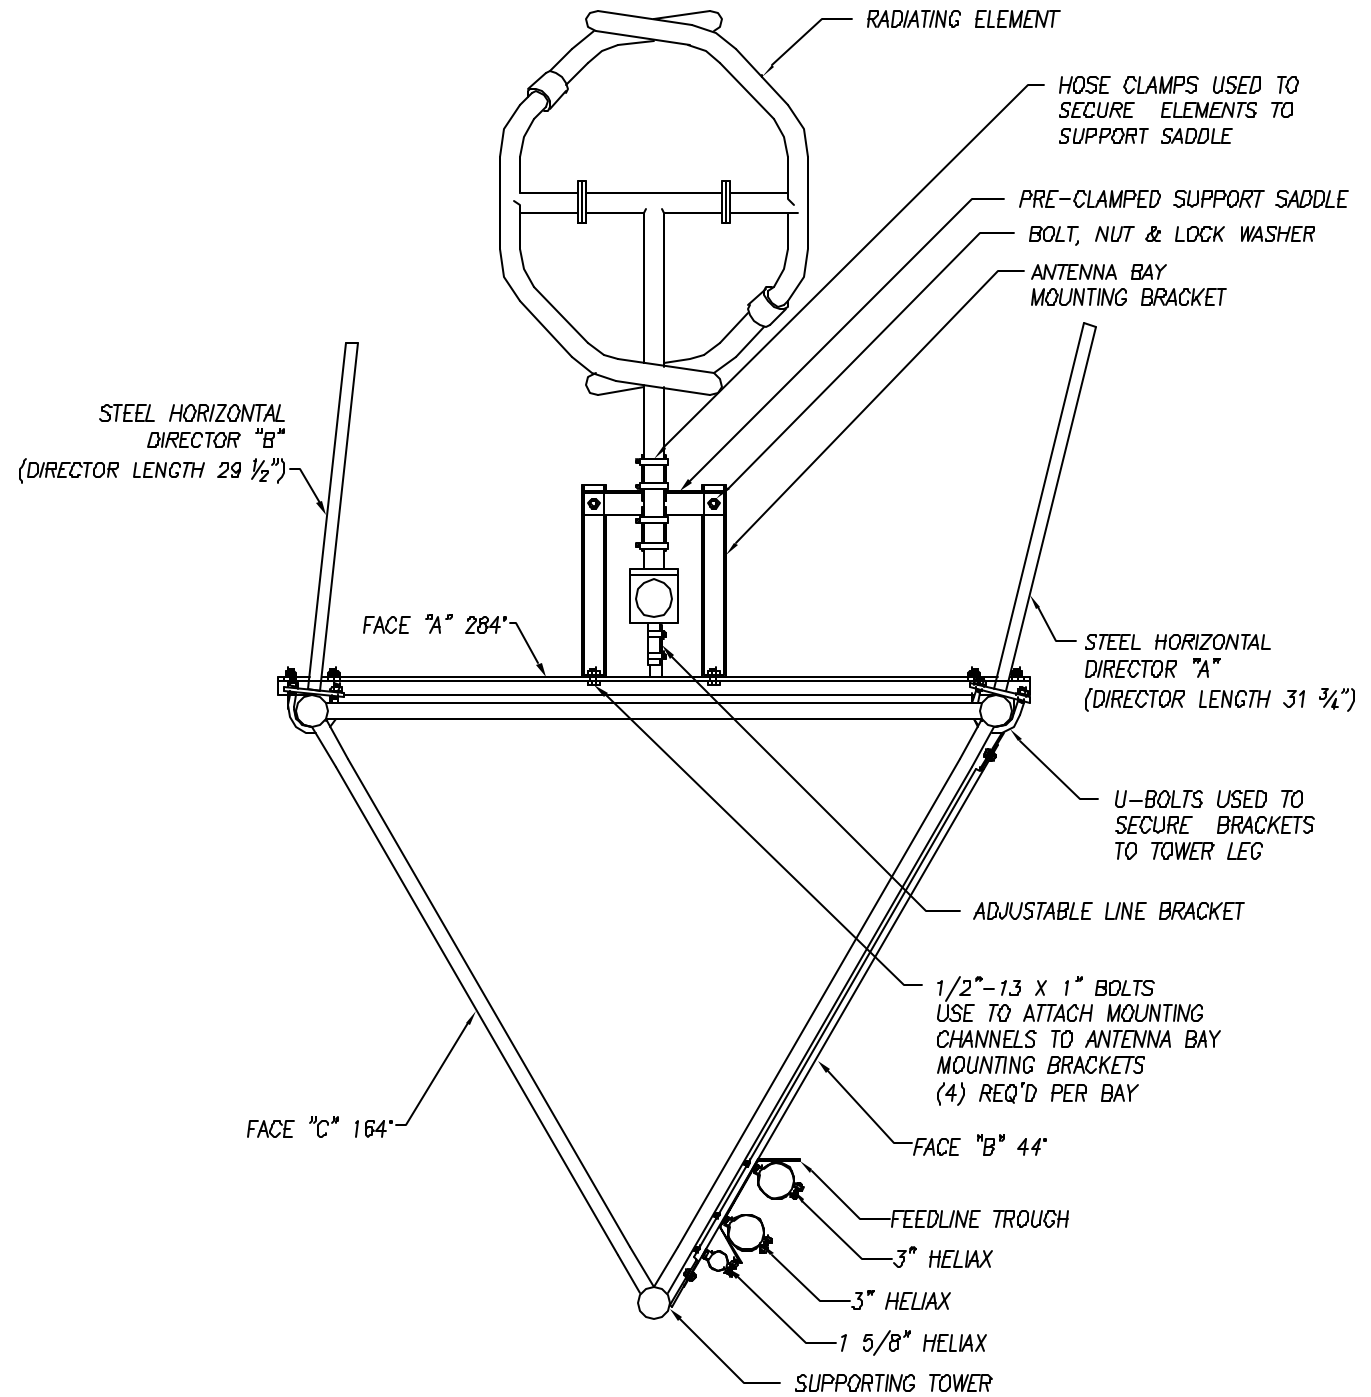

NOTES:
1. ALL RED BANDS DESIGNATE SIDE TO BE MOUNTED DOWNWARD.
2. ASSEMBLE ANTENNA SYSTEM BY MATING CORRESPONDING NUMBERS.
3. OVERALL LENGTH OF ANTENNA SYSTEM IS 42'–3" APPROXIMATE.
4. ENSURE TO PLUMB ANTENNA VERTICALLY BY LOOSENING HOSE CLAMPS ON PRE–CLAMPED SUPPORT SADDLES AND ADJUSTABLE LINE BRACKETS.
5. FINAL ORIENTATION TO BE DETERMINED BY LICENSED SURVEYOR.

ELECTRONICS RESEARCH, INC.
Established 1949
7777 GARDNER RD.
CHANDLER, IN. 47610–9637
PHONE: (812) 925–6000
FAX: (812) 925–4026

This document/drawing contains information considered confidential by Electronics Research, Inc. ("ERI"). This information is disclosed on a confidential basis and only authorized for use in the installation, operation, and maintenance of ERI tower and antenna equipment, as appropriate. Reproduction, transmission or disclosure to others, or unauthorized use, without the express written consent of ERI, is strictly prohibited. UNAUTHORIZED DUPLICATION, REPRODUCTION, OR DISCLOSURE OF THIS INFORMATION IS A VIOLATION OF FEDERAL LAW.

©COPYRIGHT 2003 ERI, ELECTRONICS RESEARCH INC.

NO	REVISION	APP'D	DATE
6			
5			
4			
3			
2			
1			

NAME INSTALLATION DETAIL
STATION: WAYQ–CLARKSVILLE, TN
FREQUENCY: 88.3 MHz PROJECT NO.: 10472\1
PATH G:\DRAFTING\ALL\PROJECTS\10472
FILE IA — 1 DRAWN MDH FACTOR NTS
DATE 09/18/03 APP'D DWG. NO. IA — 1
MODEL MP–4E–DA